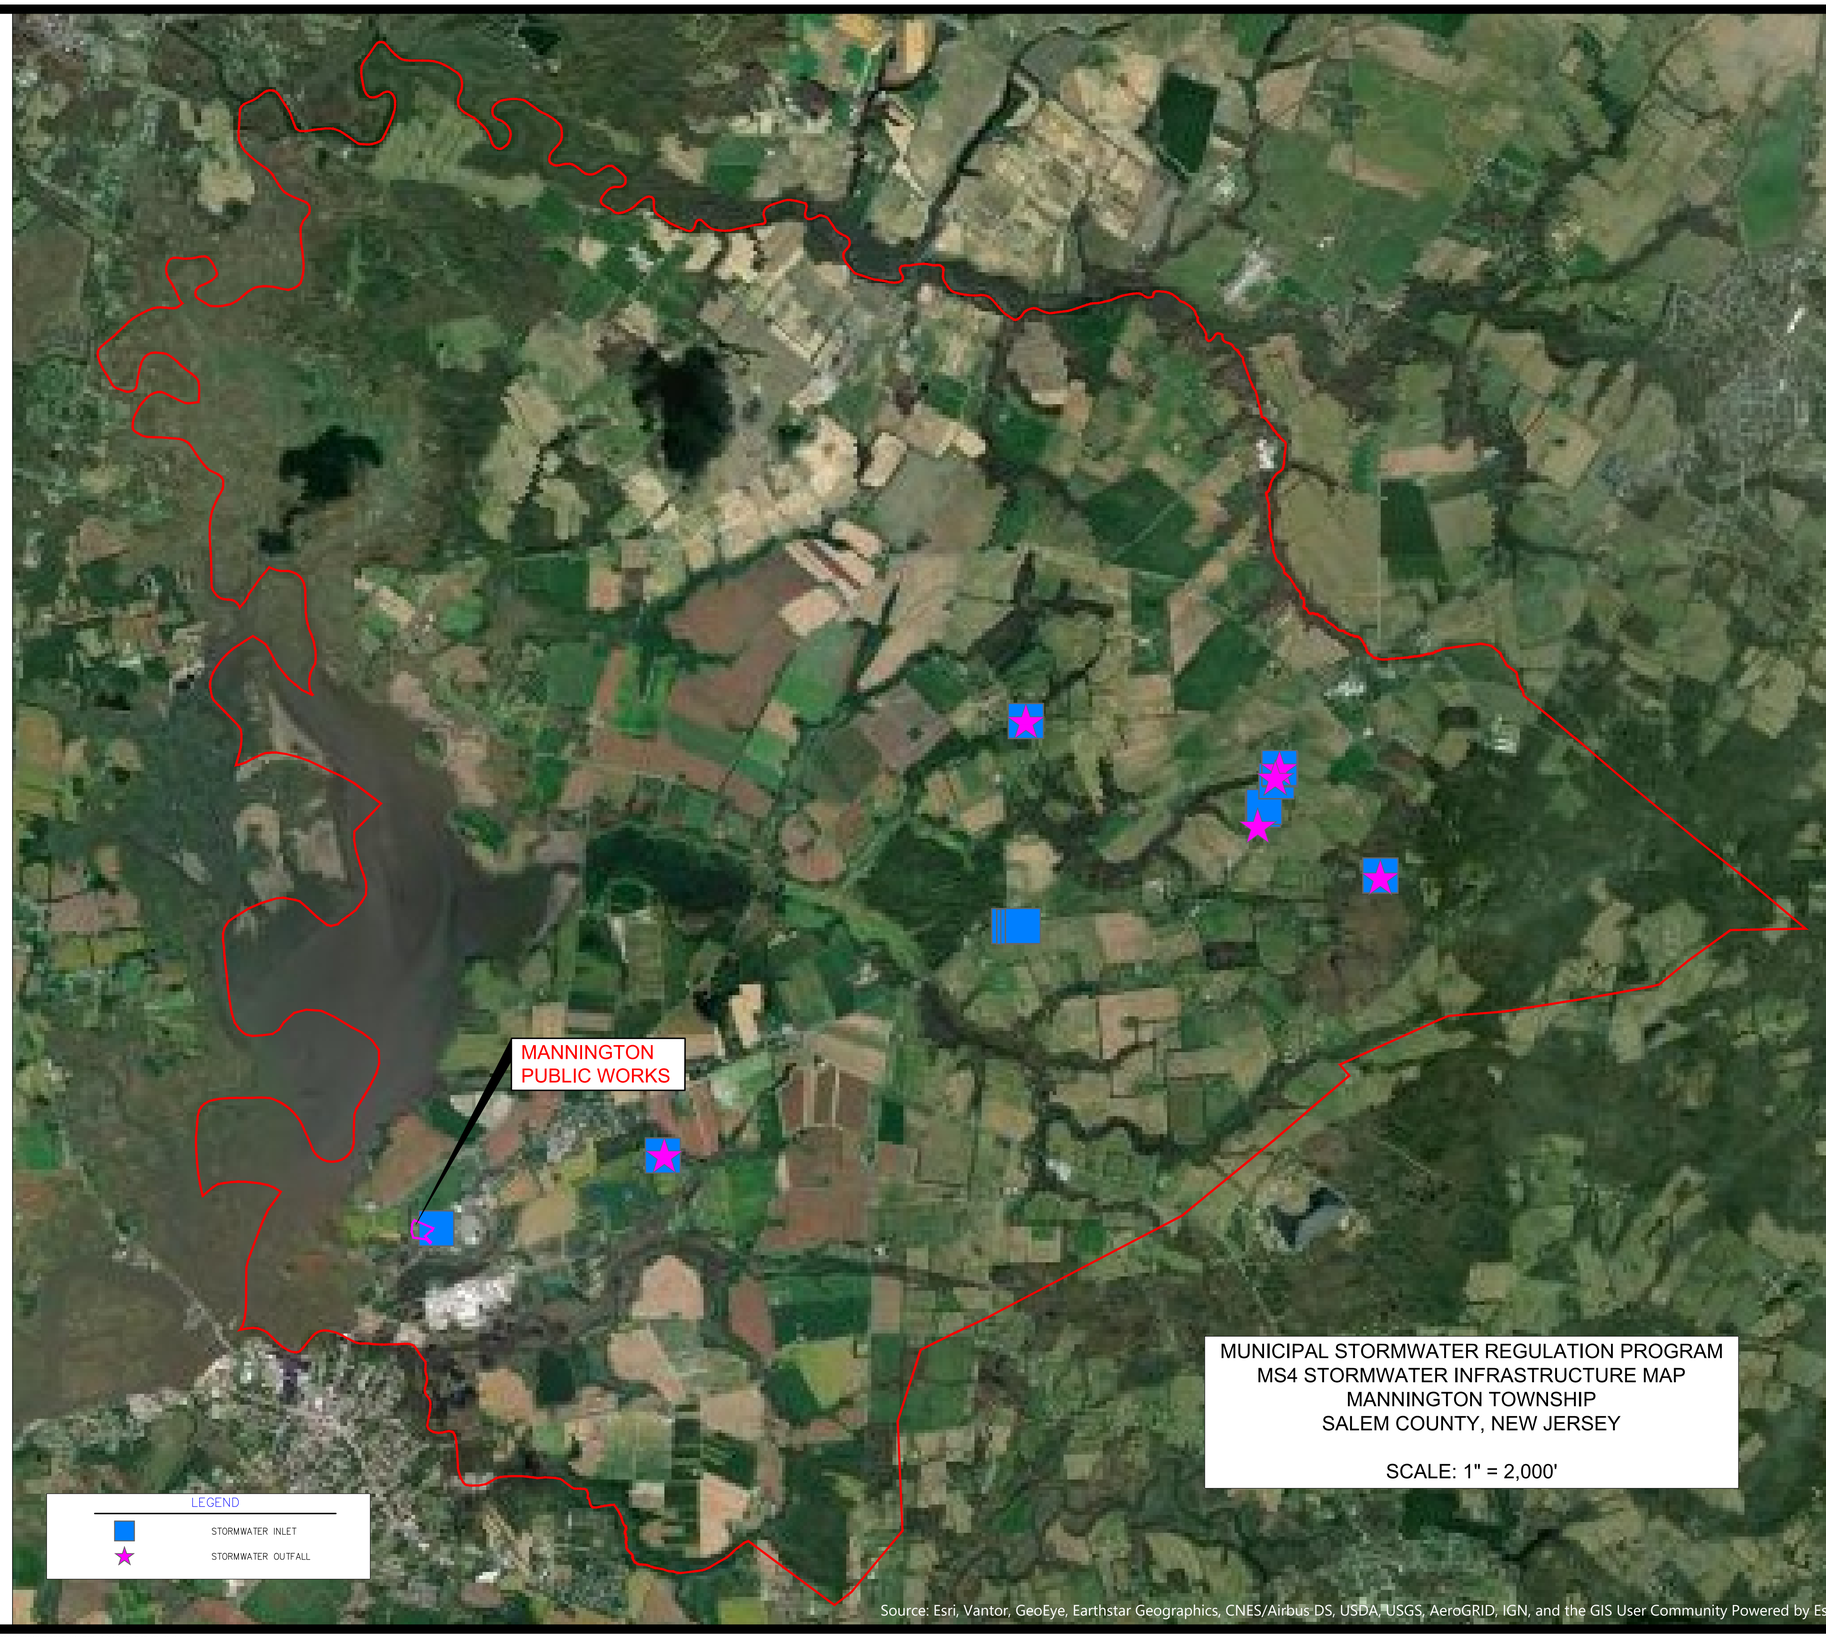

NO.	DATE	REVISION	BY

Fralinger Engineering PA
CONSULTING ENGINEERS • PLANNERS • LAND SURVEYORS • ENVIRONMENTAL SERVICES
629 Shiloh Pike
Bridgeton, NJ 08302
Phone: (856) 451-2090
Fax: (856) 455-9702
www.fralinger.com

MS4 STORMWATER INFRASTRUCTURE MAP
PREPARED FOR
MANNINGTON TOWNSHIP

MUNICIPALITY: MANNINGTON TOWNSHIP		PROJECT #: 25826.01	
COUNTY: SALEM COUNTY		CADD FILE#: NJG0151173 Mannington Stormwater Infrastructure Map.dwg	
STATE: NEW JERSEY		DATE: 12-19-2025	
SCALE: AS NOTED		DRAWN BY: MRF	CHECKED BY:

P:\23500-23999\23618.03\CADD\DWG\NJG0151173 MANNINGTON STORMWATER INFRASTRUCTURE MAP.DWG 4/23/2026 8:12 AM Matt Fralinger ----